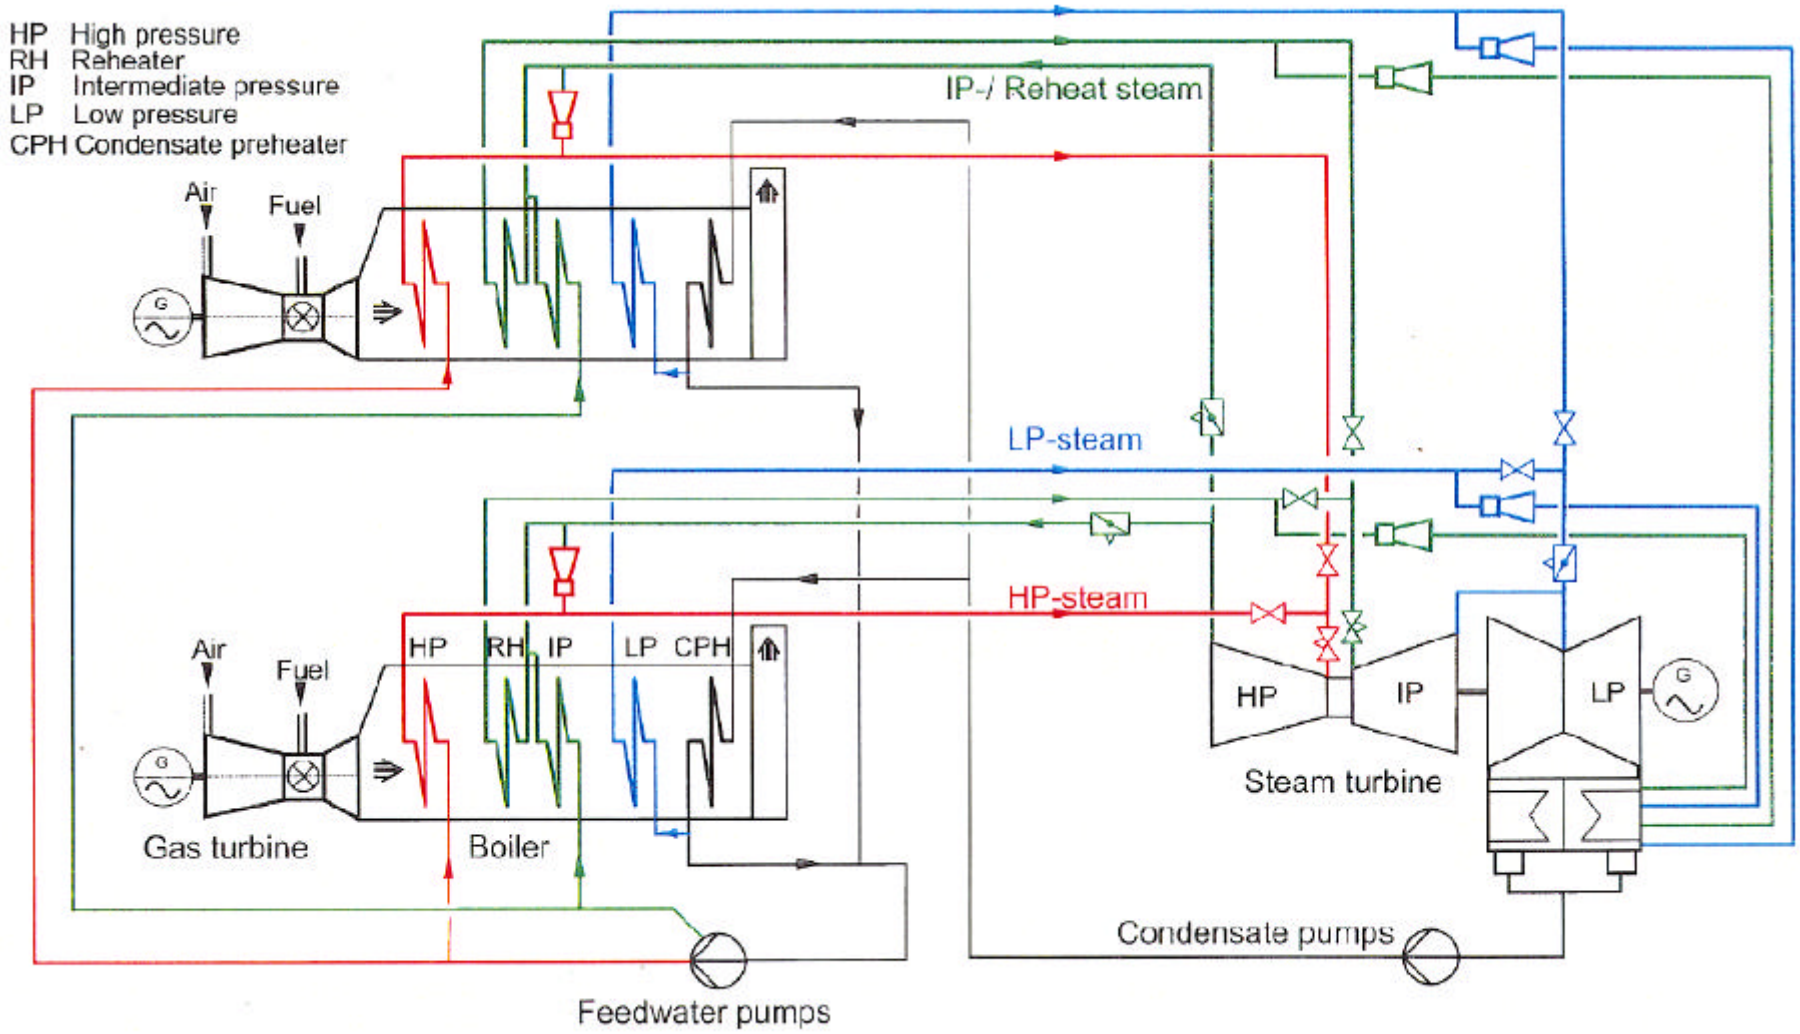


| BLYTHE ENERGY PROJECT PHASE II | |
|---|---|
| ***FIGURE 2.0-11*** ***SIMPLIFIED FLOW DIAGRAM WATER/STEAM CYCLE*** | |
| RIVERSIDE CO., CALIFORNIA | |
| DATE: 12/2001 | AutoCAD File:208.DWG |
| SCALE:NTS | DRAWN BY: ML |