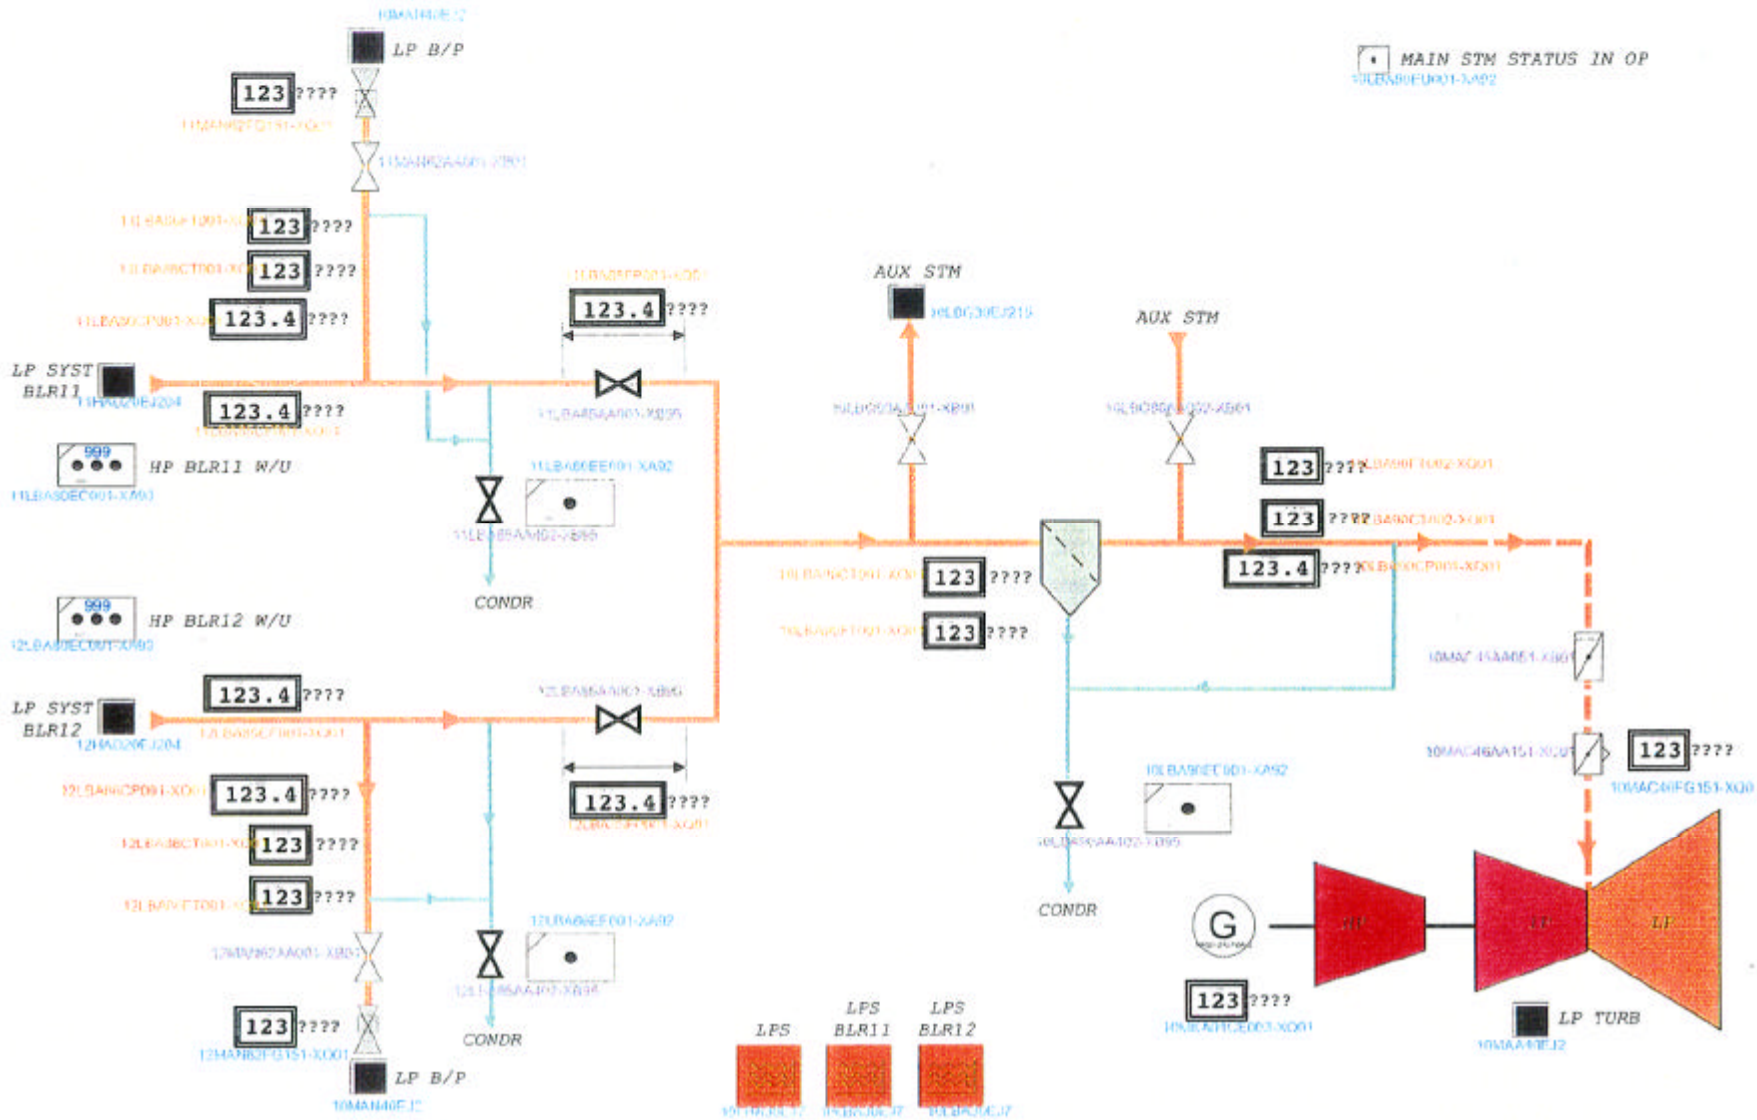

BLYTHE ENERGY PROJECT
PHASE II

FIGURE 2.0-16
OM PLANT DISPLAY

RIVERSIDE CO., CALIFORNIA	
DATE: 12/2001	AutoCAD File: 2013.DWG
SCALE: NTS	DRAWN BY: ML