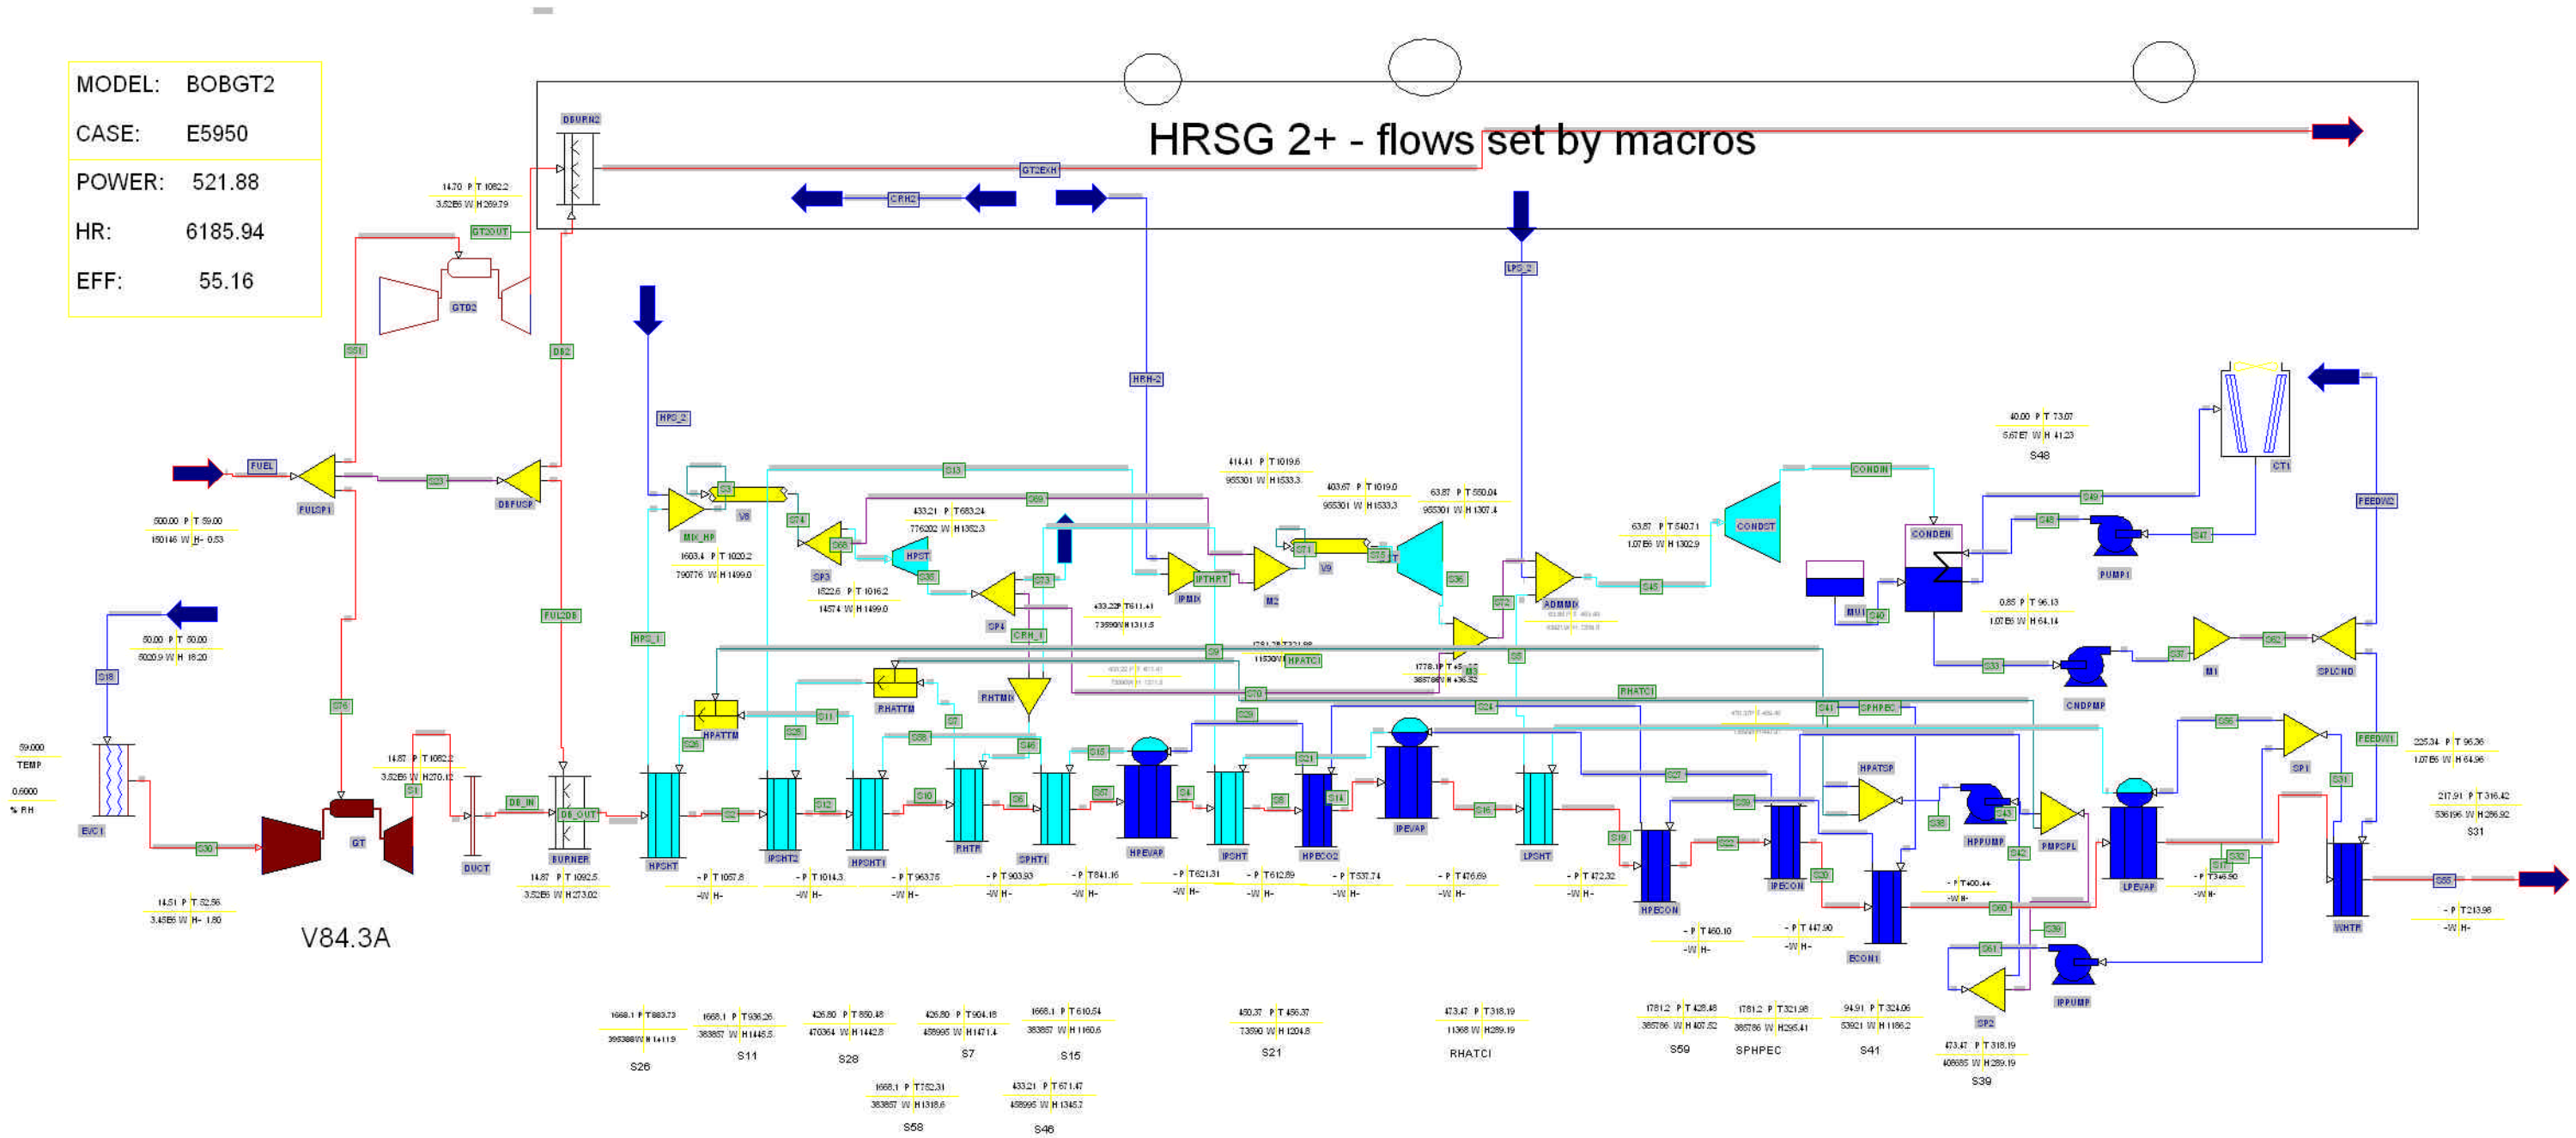

BLYTHE ENERGY PROJECT
PHASE II

FIGURE 2.0-6C
HEAT FLOW DIAGRAM
95F/40%RH EVAPORATIVE COOLER OFF

RIVERSIDE CO., CALIFORNIA

DATE: 04.18.02	AutoCAD File: 1135 flow.dwg
SCALE: NTS	DRAWN BY: PBE