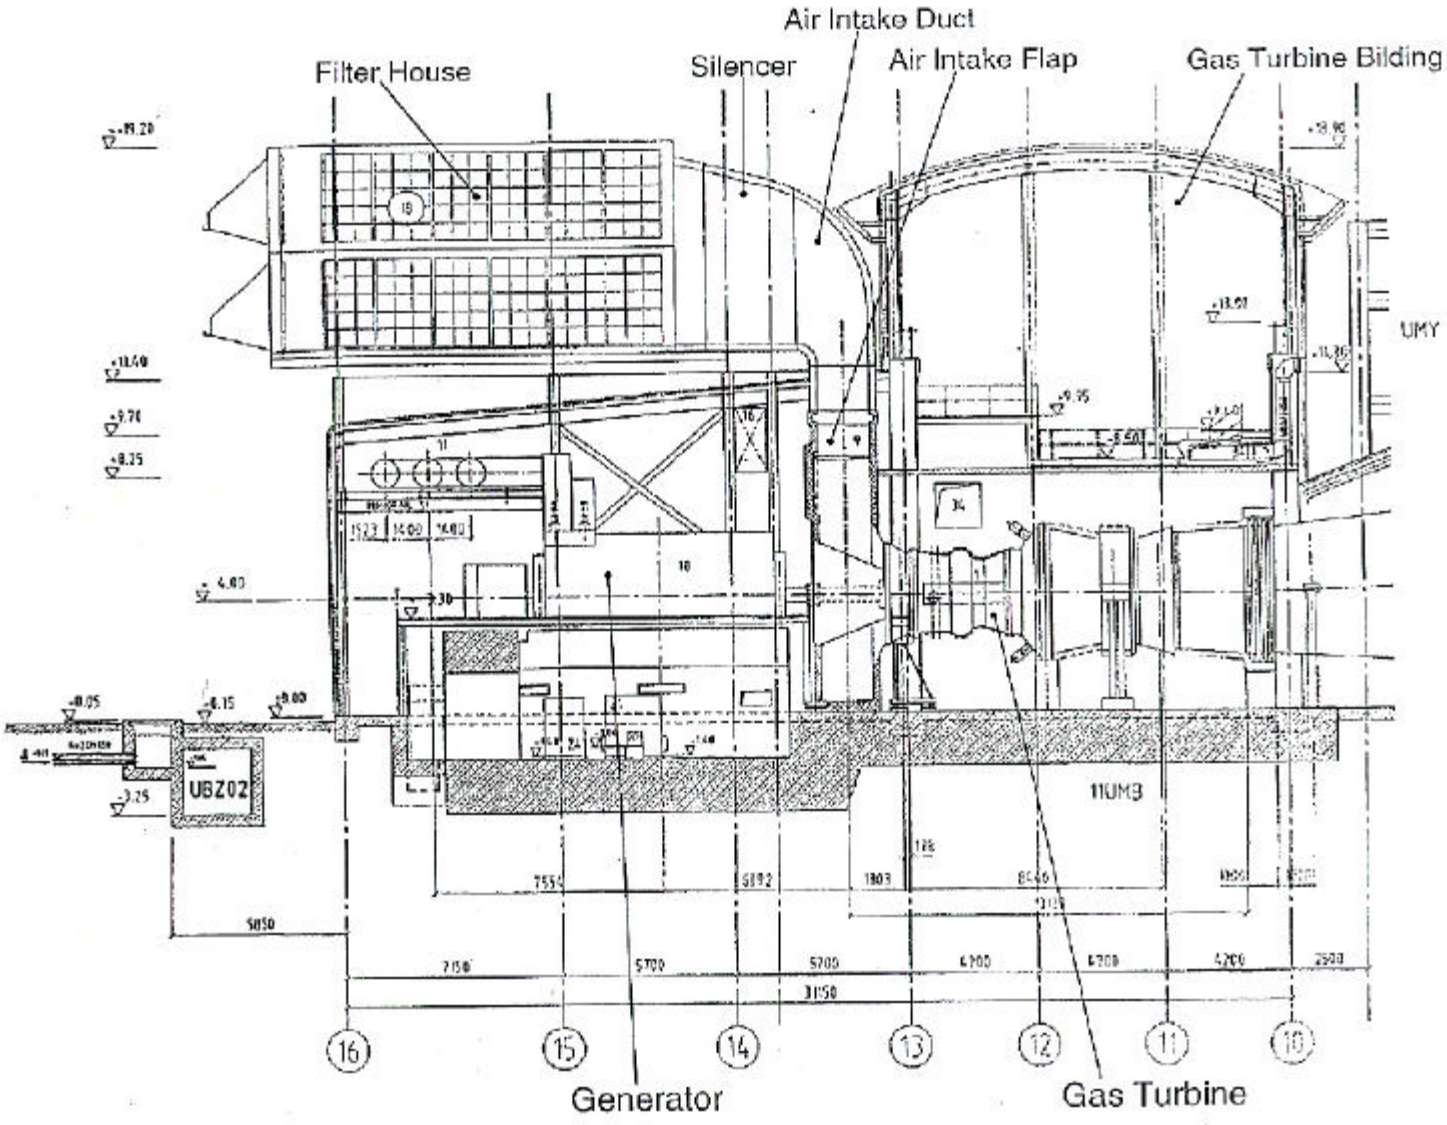

BLYTHE ENERGY PROJECT
PHASE II

FIGURE 2.0-7A

GAS TURBINE BUILDING
AIR INTAKE DUCT (example)

RIVERSIDE CO., CALIFORNIA

DATE: 12/2001	AutoCAD File: 204A.DWG
SCALE: nts	DRAWN BY: ML